


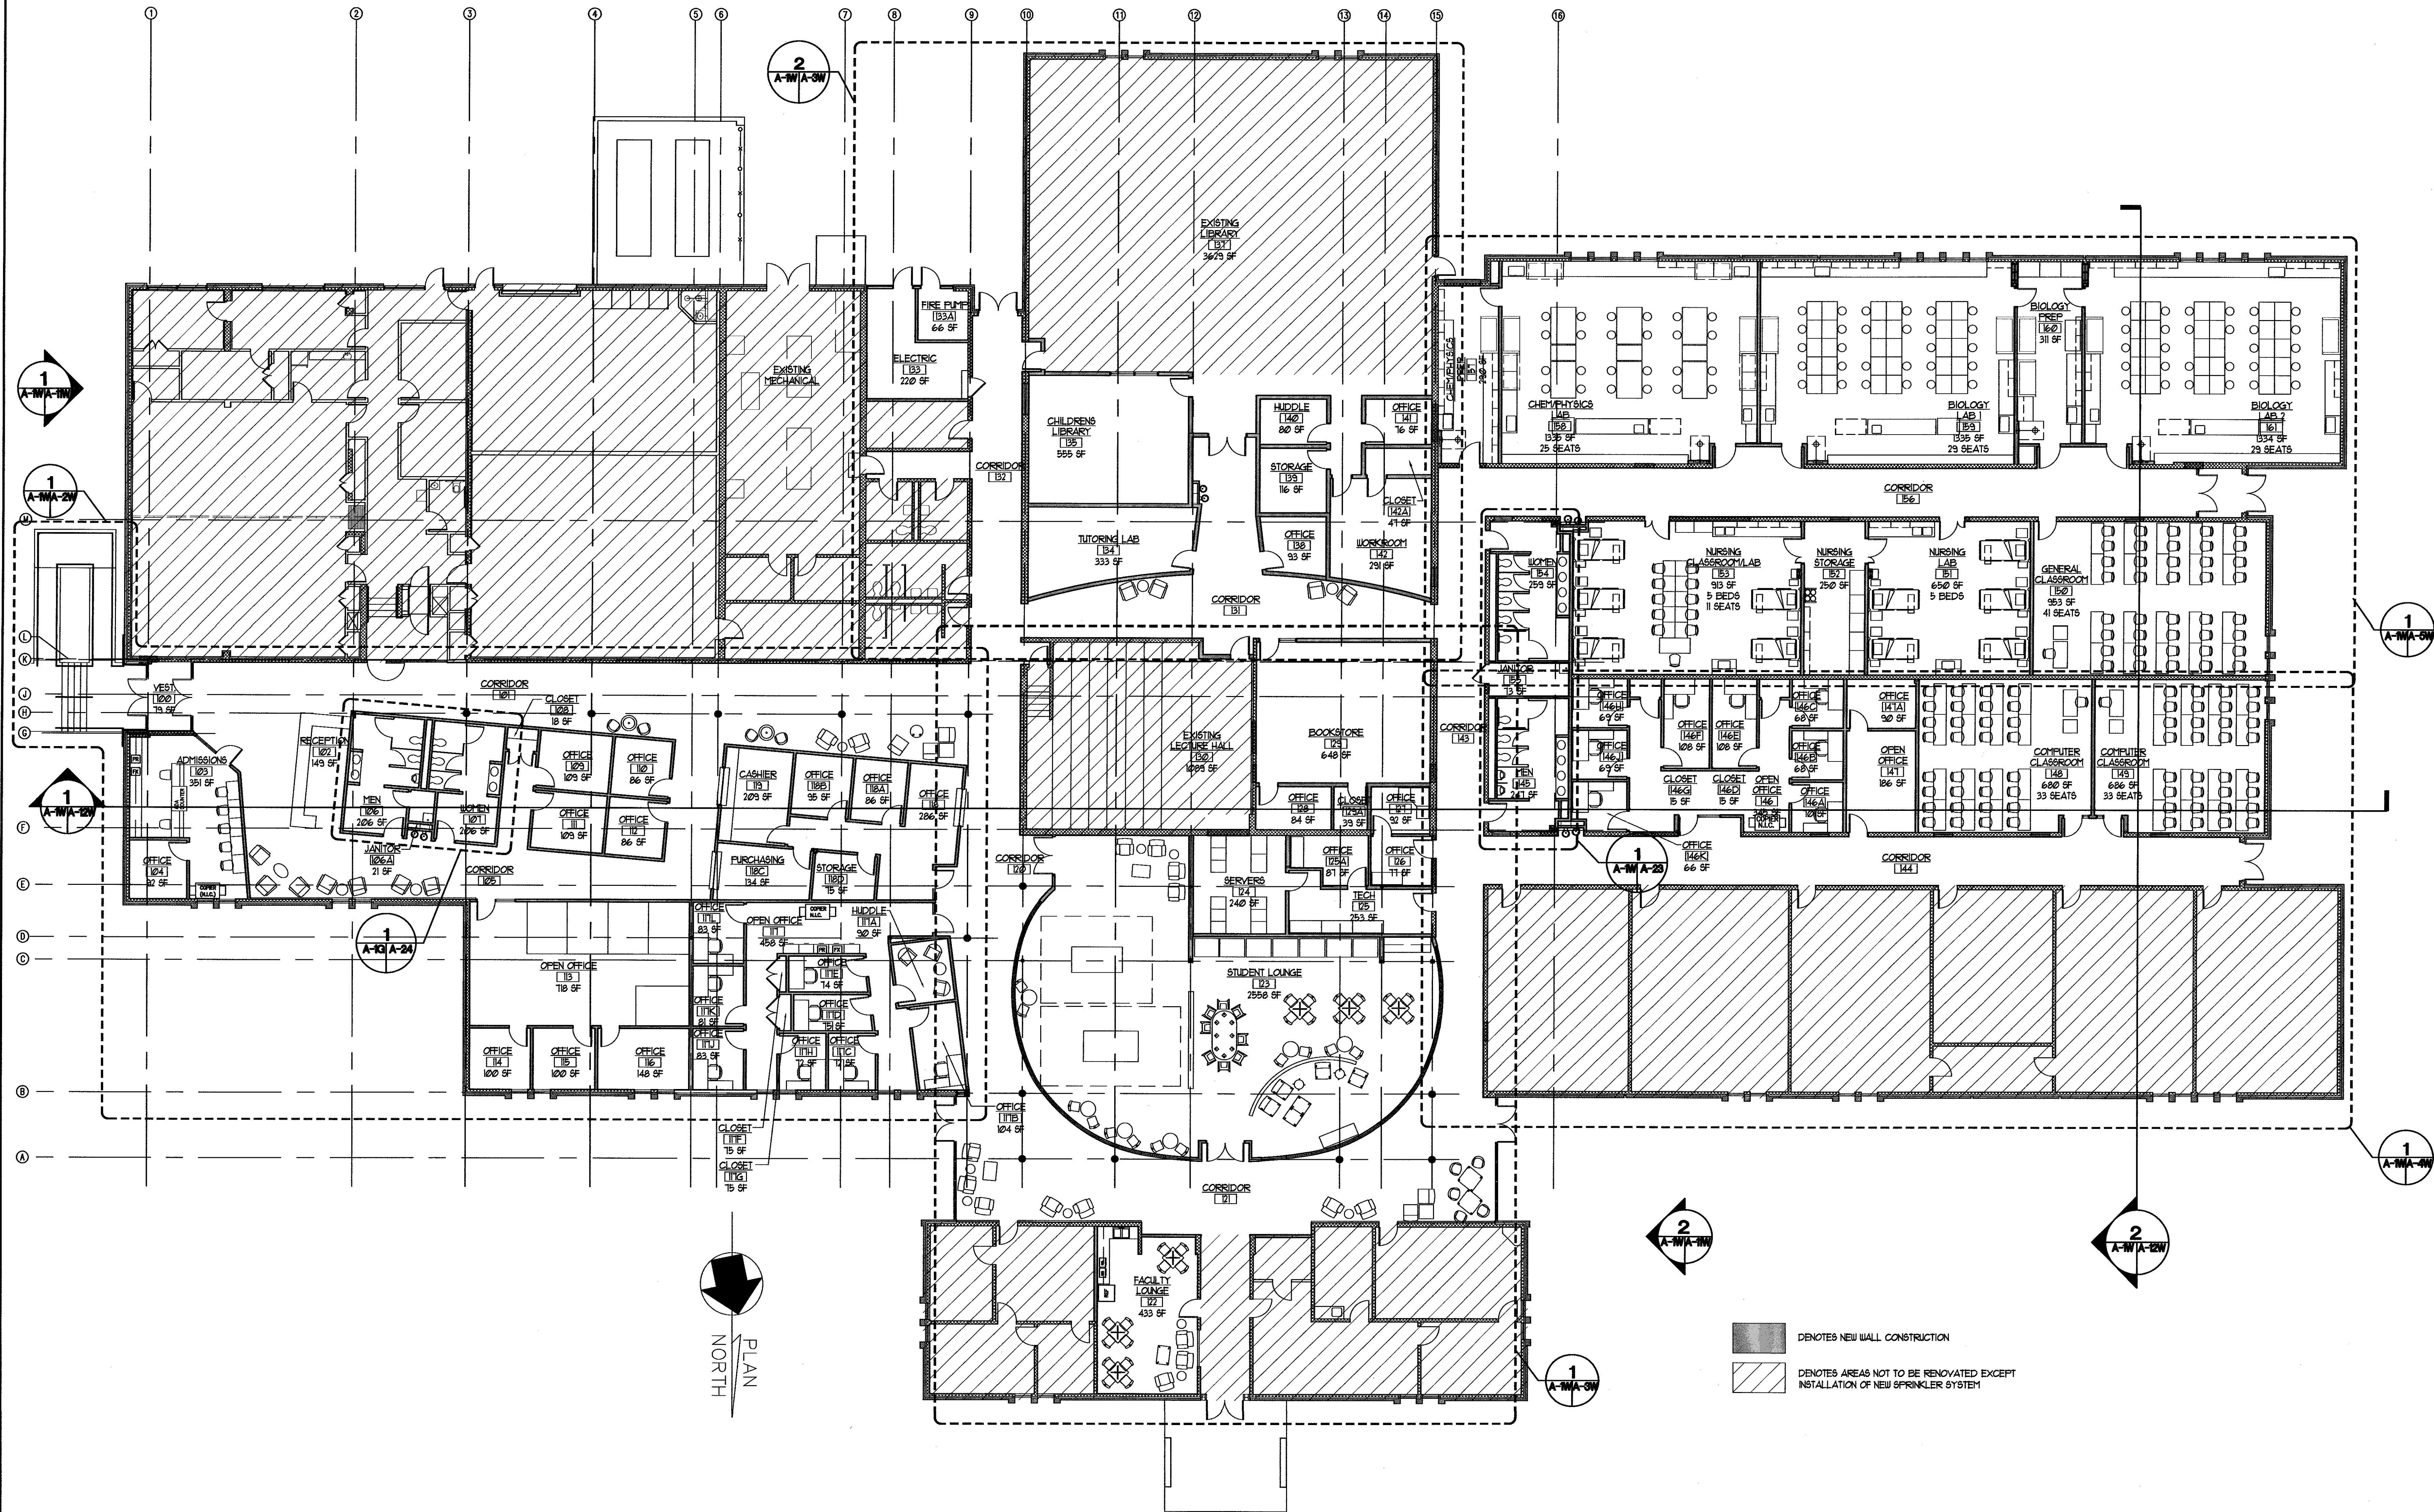


1 FLOOR PLAN
A-1A-1 SCALE: 3/32" = 1'-0"

SCALE: 3/32" = 1'-0"

Date: MAY 11, 2010

REVISIONS
NO. DATE

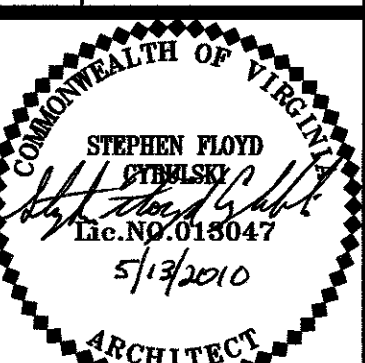

Sheet

A-1W

File Number
RCC-A1W-PLAN